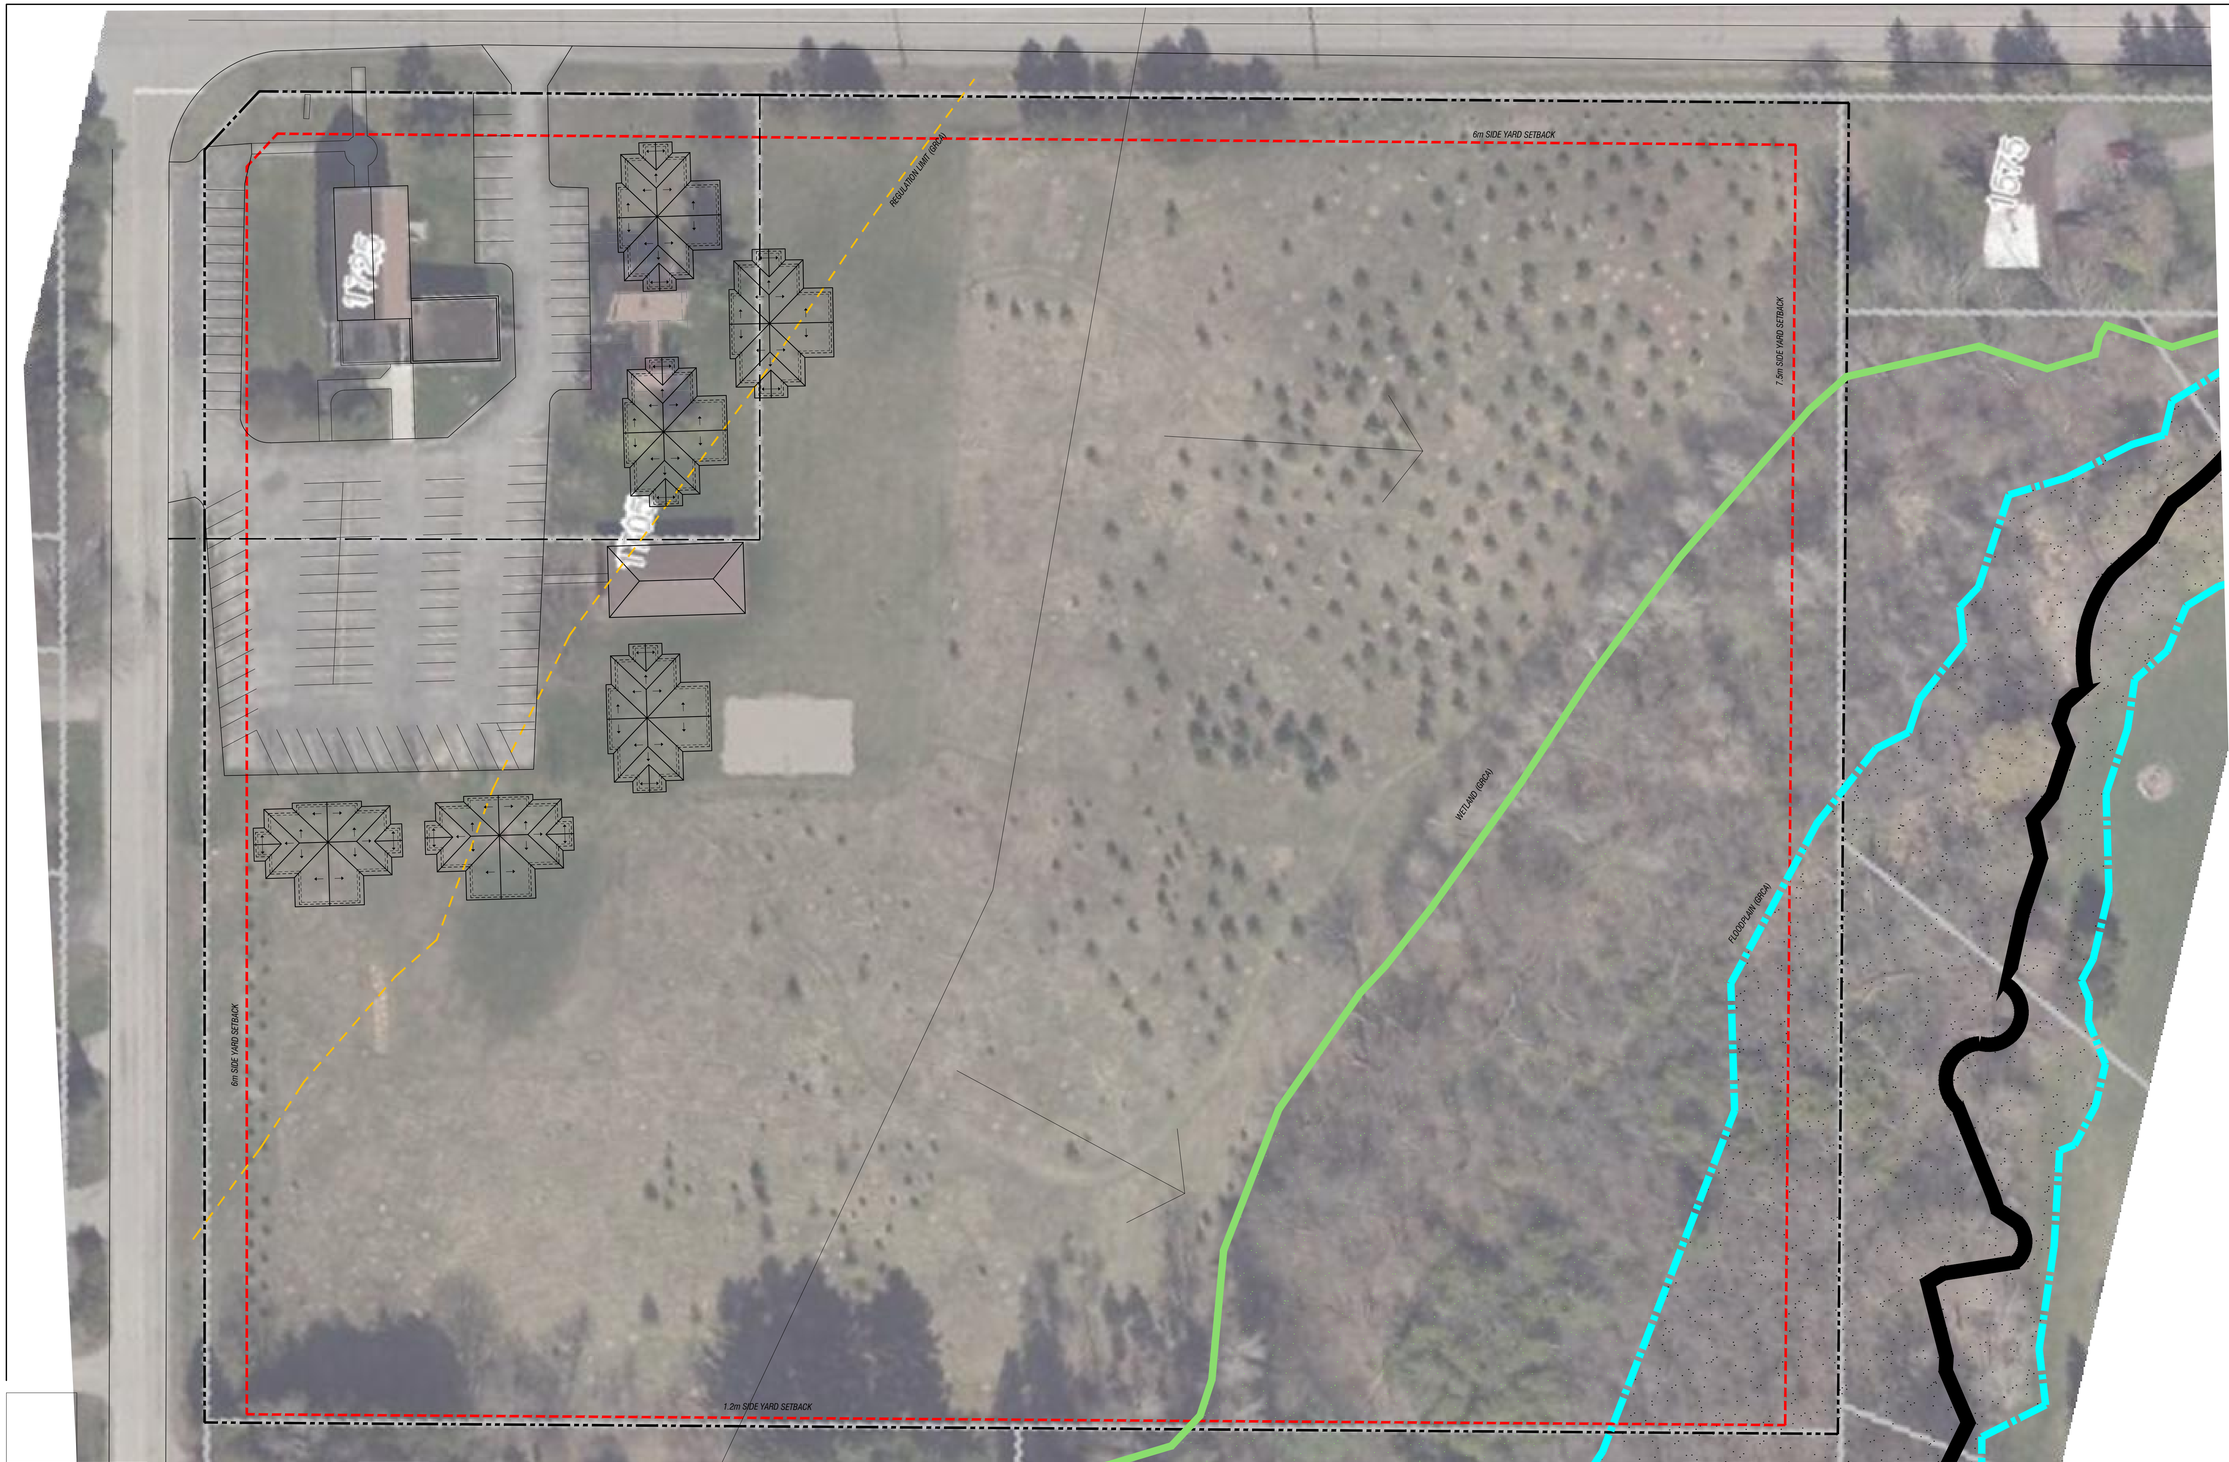


TRUE NORTH

CONSTRUCTION NORTH

WANNER MENNONITE CHURCH - HOUSING
PORCHLIGHT COUNSELLING + ADDICTION SERVICES

CAMBRIDGE, Ontario

JOB# 23

PROPOSED SITE PLAN

DATE: 2023-02-17
SCALE 1:400

SP1