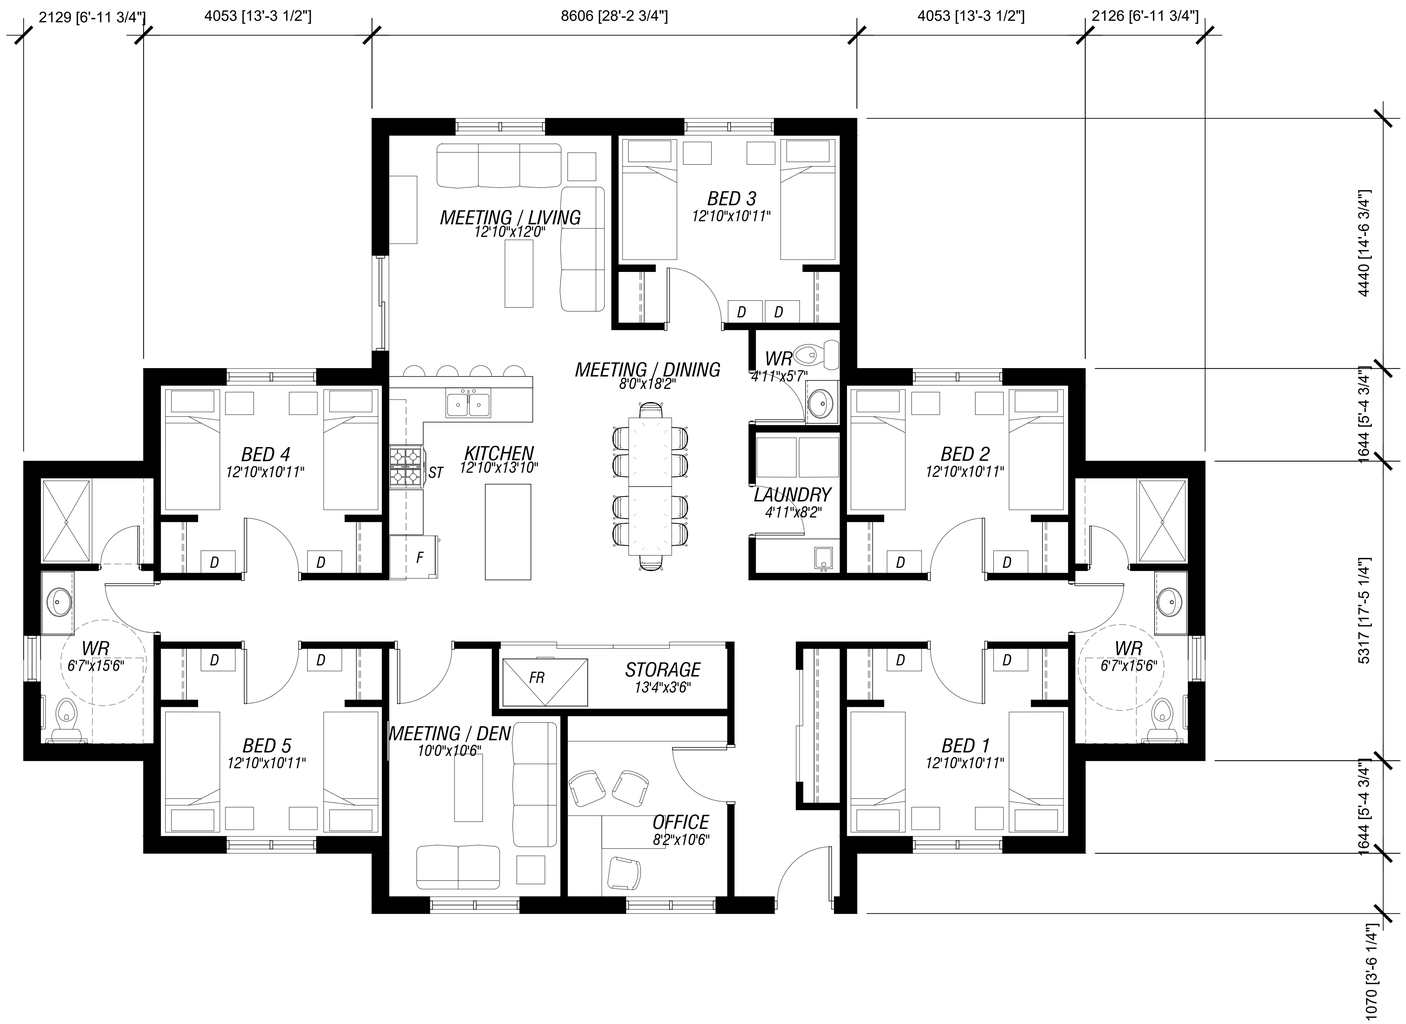


MAIN FLOOR 213.8 sq.m. 2,301.00 sf

WANNER MENNONITE CHURCH - HOUSING
PORCHLIGHT COUNSELLING + ADDICTION SERVICES

PROPOSED FLOOR PLAN

CAMBRIDGE, ON *JOB# 25054*

DATE: 2026-05-20
SCALE 1:50

P1











